PRINCIPAL OFFICE:
8 Elizabeth Street, Maitland
ALL CORRESPONDENCE TO:
PO Box 57, MAITLAND, SA 5573
Telephone (08) 8832 0000
Email: admin@yorke.sa.gov.au
Website: www.yorke.sa.gov.au

TOWN HALL LAYOUT PLANS	IS254
	Responsible Officer: DDS
	Issue Date: 15/04/2026
	Next Review Date: June 2030

The Town Hall Layout Plans are to be read in conjunction with SF010 Town Hall Booking Form. The Town Hall Layout Plans are provided to assist the hall hirer to determine the layout of the hall and the size of the rooms.

ARDROSSAN TOWN HALL

SCALE 1:200

MAX OCCUPANTS: 300

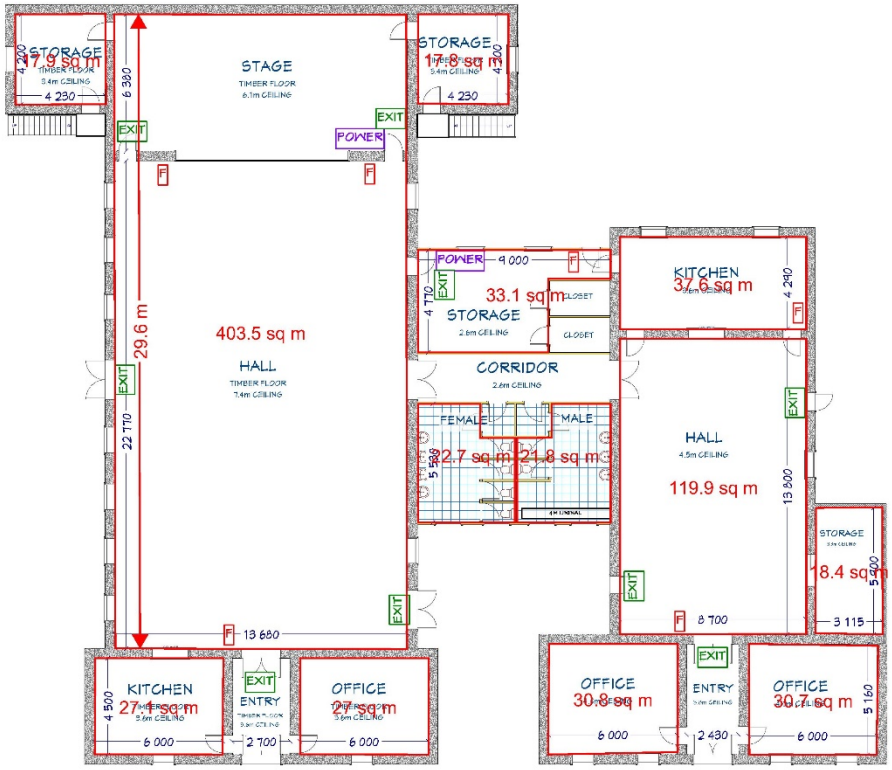

F PORTABLE FIRE EXTINGUISHER

EXIT ILLUMINATED EXIT SIGN

POWER POWER BOARD/SUB-BOARD

SPARTAN PLANS & BUILDING SERVICES Gareth Harrison: 0422 909 503 spartanplans@gmail.com 27 Cotton Street, Fairview Park SA 5126	CLIENT YORKE PENINSULA COUNCIL	PROJECT ARDROSSAN TOWN HALL 9-13 FIRST STREET, ARDROSSAN	FLOOR PLAN SHEET 1	A 22/05/17

MAITLAND TOWN HALL

SCALE 1:200

MAX OCCUPANTS: 700

F PORTABLE FIRE EXTINGUISHER

EXIT ILLUMINATED EXIT SIGN

POWER POWER BOARD/SUB-BOARD

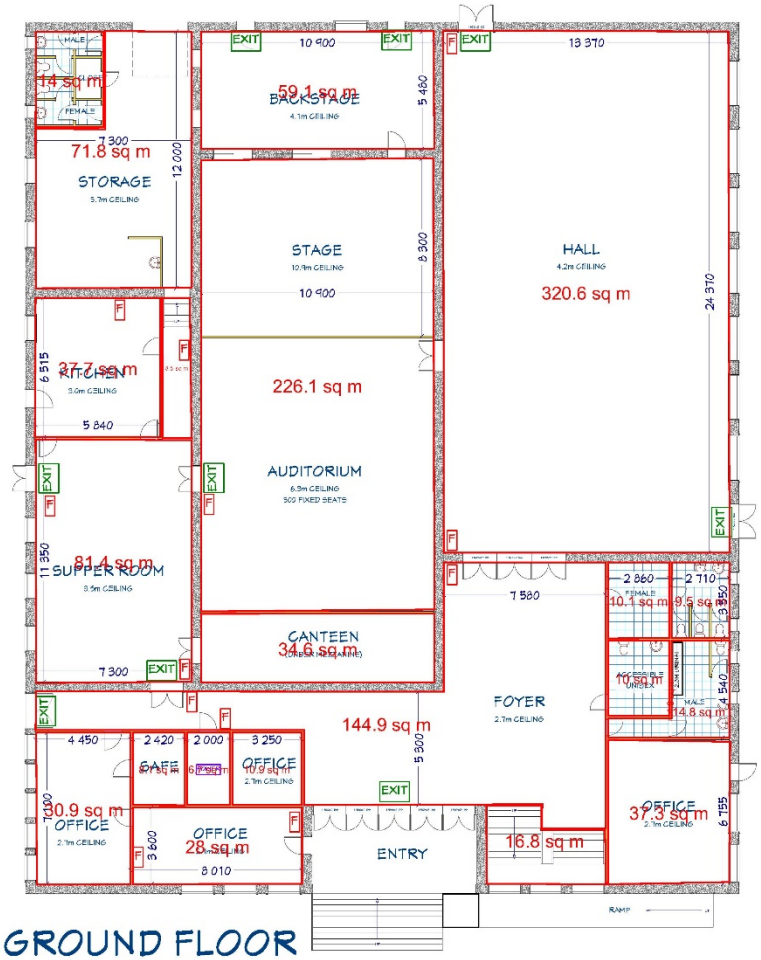

GROUND FLOOR

SCALE 1:200

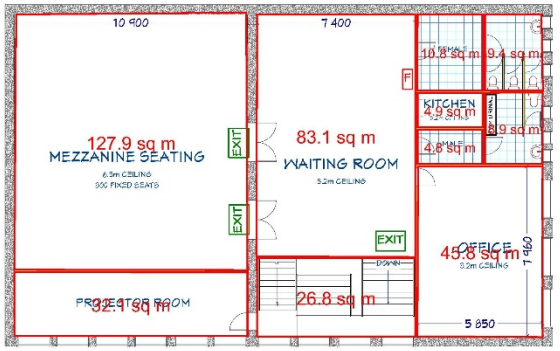

FIRST FLOOR

SCALE 1:200

SPARTAN PLANS & BUILDING SERVICES Gareth Harrison: 0422 909 503 spartanplans@gmail.com 27 Cotton Street, Fairview Park SA 5126	**CLIENT** YORKE PENINSULA COUNCIL	**PROJECT** MAITLAND TOWN HALL 7-11 ROBERT STREET, MAITLAND	FLOOR PLAN SHEET 1	A 22/05/17

MINLATON TOWN HALL

SCALE 1:200

MAX OCCUPANTS: 400

FIRST FLOOR

SCALE 1:200

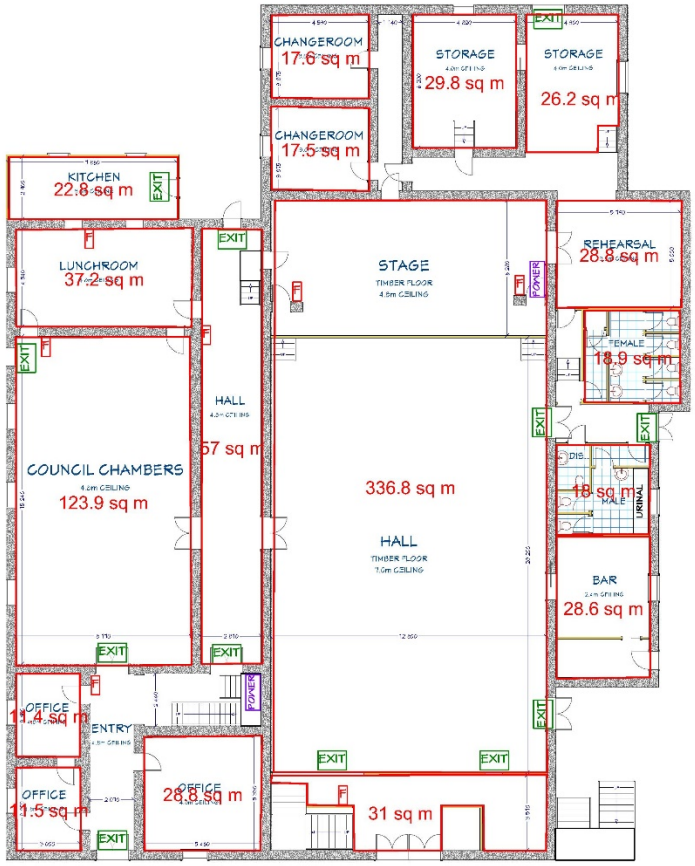

GROUND FLOOR

SCALE 1:200

F PORTABLE FIRE EXTINGUISHER

EXIT ILLUMINATED EXIT SIGN

POWER POWER BOARD/SUB-BOARD

SPARTAN PLANS & BUILDING SERVICES Gareth Harrison: 0422 909 503 spartanplans@gmail.com 27 Cotton Street, Fairview Park SA 5126	CLIENT YORKE PENINSULA COUNCIL	PROJECT MINLATON TOWN HALL 57 MAIN STREET, MINLATON	FLOOR PLAN SHEET 1	A 22/05/17

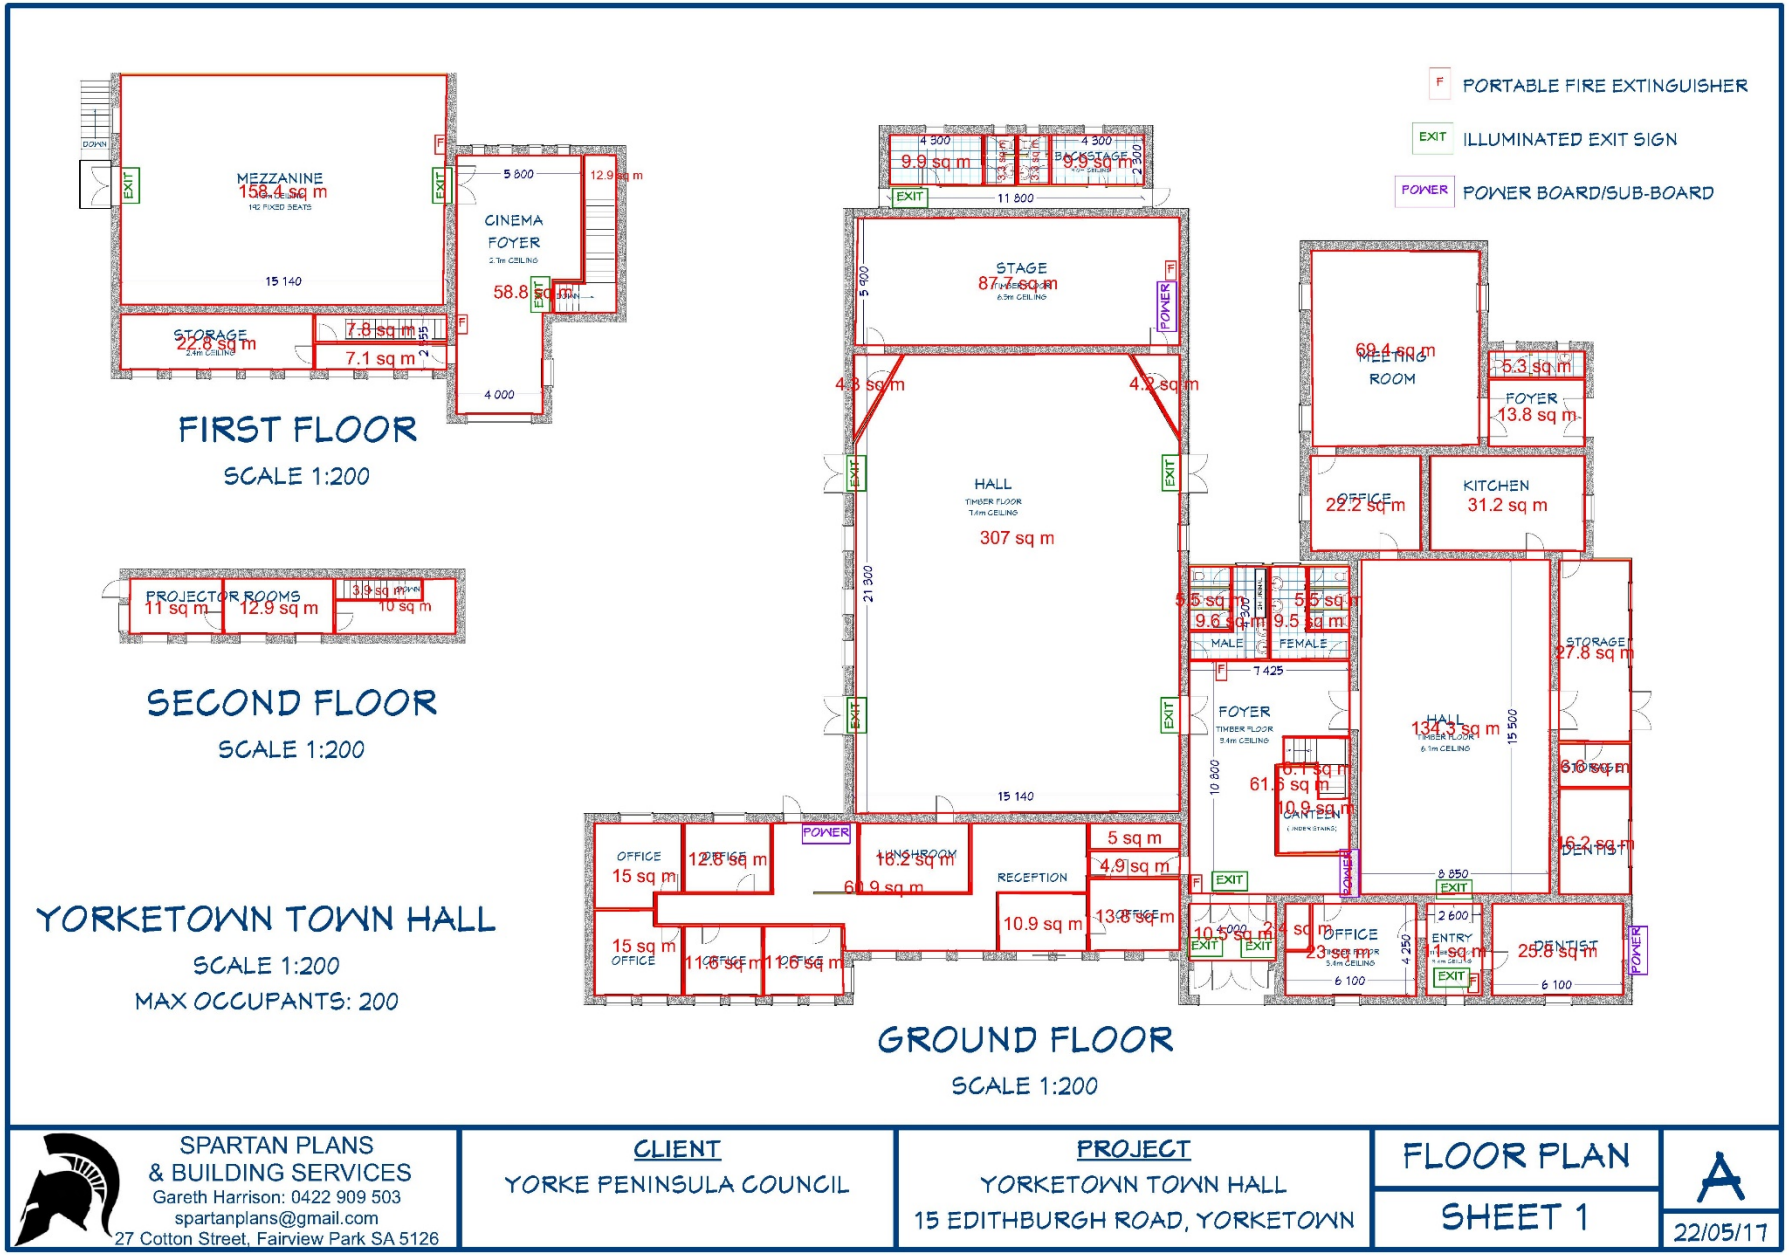

SPARTAN PLANS & BUILDING SERVICES Gareth Harrison: 0422 909 503 spartanplans@gmail.com 27 Cotton Street, Fairview Park SA 5126	CLIENT YORKE PENINSULA COUNCIL	PROJECT YORKETOWN TOWN HALL 15 EDITHBURGH ROAD, YORKETOWN	FLOOR PLAN SHEET 1	A 22/05/17

Warooka Office
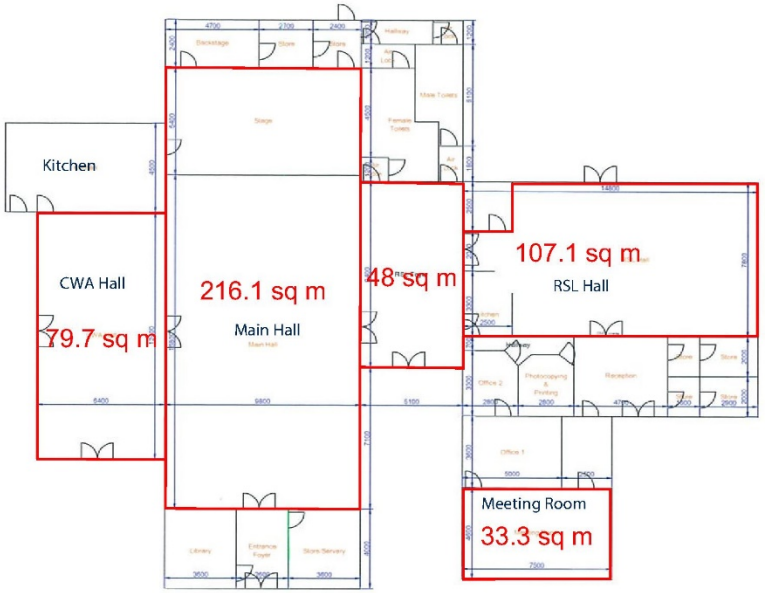
Scale 1:100
Approximate Floor Plan
Drawn 28 October 2011
DOOR SWINGS ARE NOT CORRECT